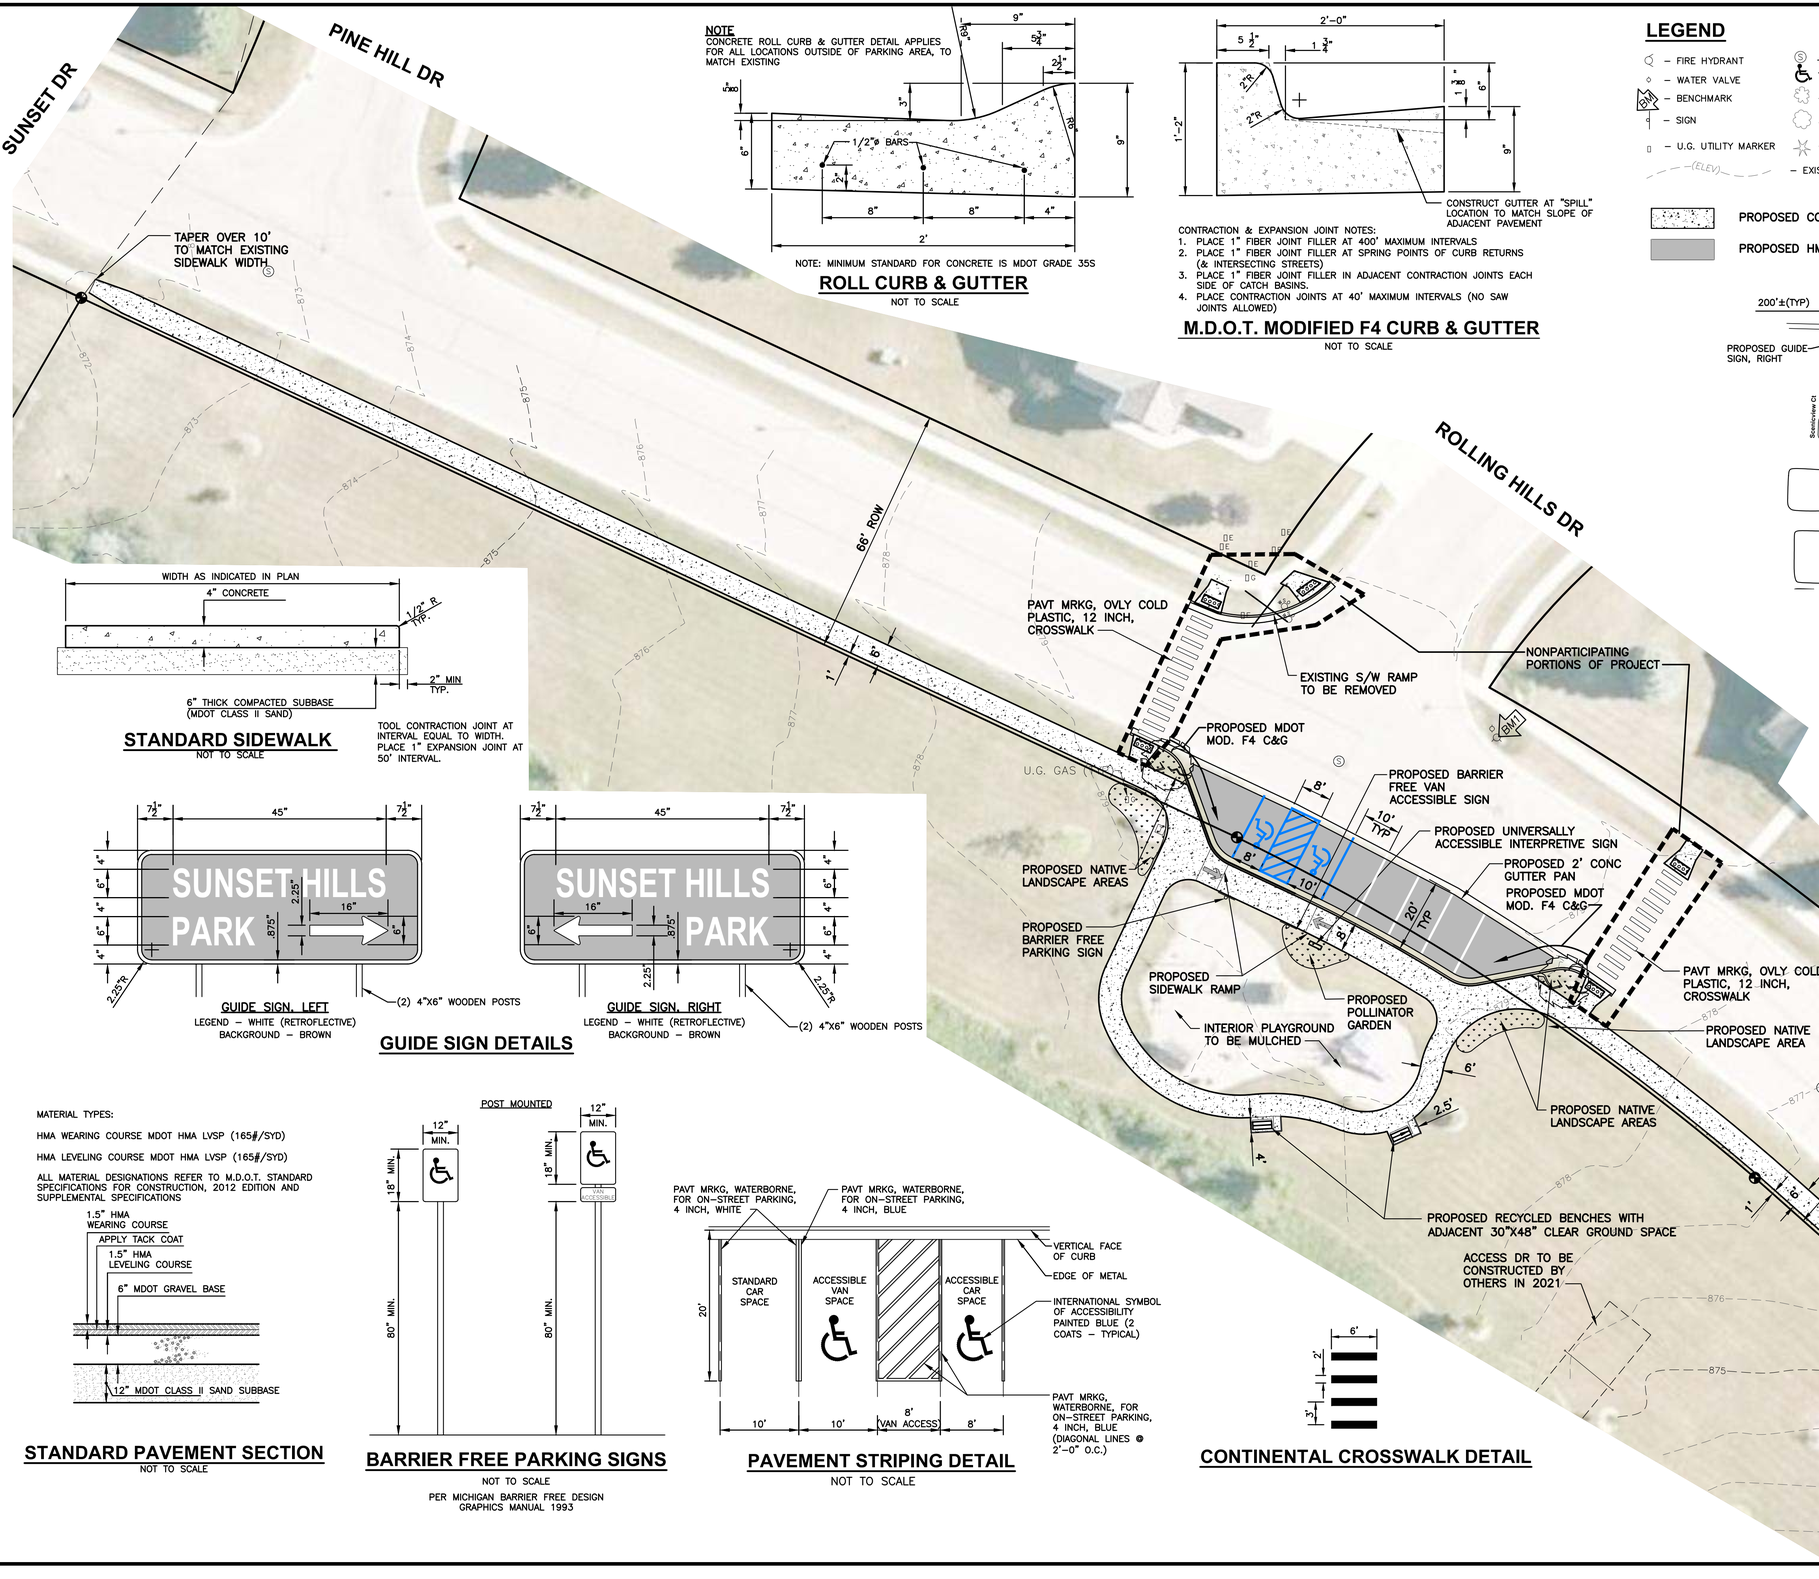

NOTE

CONCRETE ROLL CURB & GUTTER DETAIL APPLIES FOR ALL LOCATIONS OUTSIDE OF PARKING AREA, TO MATCH EXISTING

NOTE: MINIMUM STANDARD FOR CONCRETE IS MDOT GRADE 35S

ROLL CURB & GUTTER

NOT TO SCALE

CONTRACTION & EXPANSION JOINT NOTES:

1. PLACE 1" FIBER JOINT FILLER AT 400' MAXIMUM INTERVALS
2. PLACE 1" FIBER JOINT FILLER AT SPRING POINTS OF CURB RETURNS (& INTERSECTING STREETS)
3. PLACE 1" FIBER JOINT FILLER IN ADJACENT CONTRACTION JOINTS EACH SIDE OF CATCH BASINS.
4. PLACE CONTRACTION JOINTS AT 40' MAXIMUM INTERVALS (NO SAW JOINTS ALLOWED)

M.D.O.T. MODIFIED F4 CURB & GUTTER

NOT TO SCALE

LEGEND

- FIRE HYDRANT
- WATER VALVE
- BENCHMARK
- SIGN
- U.G. UTILITY MARKER
- SANITARY MANHOLE
- BARRIER FREE PARKING
- SHRUB
- TREE
- PINE TREE
- EXISTING CONTOURS (ELEV)

NORTH

0 20 40

Horizontal Scale In Feet

PROPOSED CONCRETE SIDEWALK

PROPOSED HMA

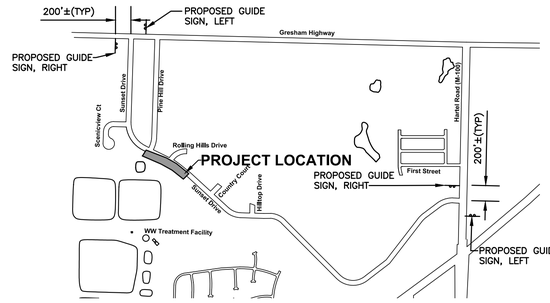

VICINITY MAP

SCALE: 1" = 1000' (D-SHEET)

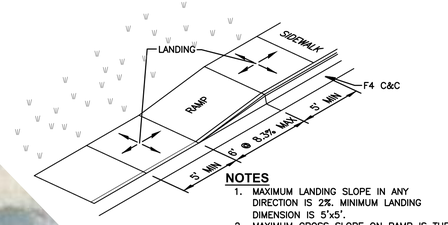

NOTES

1. MAXIMUM LANDING SLOPE IN ANY DIRECTION IS 2%. MINIMUM LANDING DIMENSION IS 5'x5'.
2. MAXIMUM CROSS SLOPE ON RAMP IS THE SAME AS THAT FOR SIDEWALK (2%).

SIDEWALK RAMP DETAIL

(PARALLEL)
NO SCALE

STANDARD SIDEWALK

NOT TO SCALE

TOOL CONTRACTION JOINT AT INTERVAL EQUAL TO WIDTH. PLACE 1" EXPANSION JOINT AT 50' INTERVAL.

GUIDE SIGN, LEFT
LEGEND – WHITE (RETROFLECTIVE)
BACKGROUND – BROWN

GUIDE SIGN, RIGHT
LEGEND – WHITE (RETROFLECTIVE)
BACKGROUND – BROWN

GUIDE SIGN DETAILS

MATERIAL TYPES:

HMA WEARING COURSE MDOT HMA LVSP (165#/SYD)

HMA LEVELING COURSE MDOT HMA LVSP (165#/SYD)

ALL MATERIAL DESIGNATIONS REFER TO M.D.O.T. STANDARD SPECIFICATIONS FOR CONSTRUCTION, 2012 EDITION AND SUPPLEMENTAL SPECIFICATIONS

STANDARD PAVEMENT SECTION

NOT TO SCALE

POST MOUNTED

BARRIER FREE PARKING SIGNS

NOT TO SCALE

PER MICHIGAN BARRIER FREE DESIGN GRAPHICS MANUAL 1993

PAVEMENT STRIPING DETAIL

NOT TO SCALE

CONTINENTAL CROSSWALK DETAIL

williams&works
engineers | surveyors | planners
616.224.1500 phone | http://williams-works.com
549 Ottawa Ave NW | Grand Rapids, MI 49503

POTTERVILLE, MICHIGAN — Founded in 1859 — CITY OF HELPING HANDS

NO.	DATE	BY	ISSUED FOR
1.	03/11/20	BM	OWNER REVIEW
2.	09/16/20	BM	GRANT APPLICATION #RP21-0038
3.	09/22/20	BM	GRANT APPLICATION REVISION
4.	03/04/21	BM	GRANT APPLICATION REVISION
5.	09/24/21	BM	GRANT APPLICATION REVISION

CITY OF POTTERVILLE
EATON COUNTY, MICHIGAN
SUNSET HILLS PARK IMPROVEMENTS - PHASE 1

SIDEWALK & PARKING PLAN

DESIGNED BY	D HUDELSON
DATE	2/2020
DRAWN BY	D HUDELSON
DATE	2/2020
CHECKED BY	B MIERAS
DATE	9/22/20
PROJECT	220018
FILE	plt-layout

1

SHEET NO.

Sep 24, 2021 – 8:19am \\williams\Projects\220018 Potterville Sunset Dr Park\220018CV\PH-Layout.dwg, XREFs: [ass] [ass] [bnd] [220018BM

Bottom Left Text